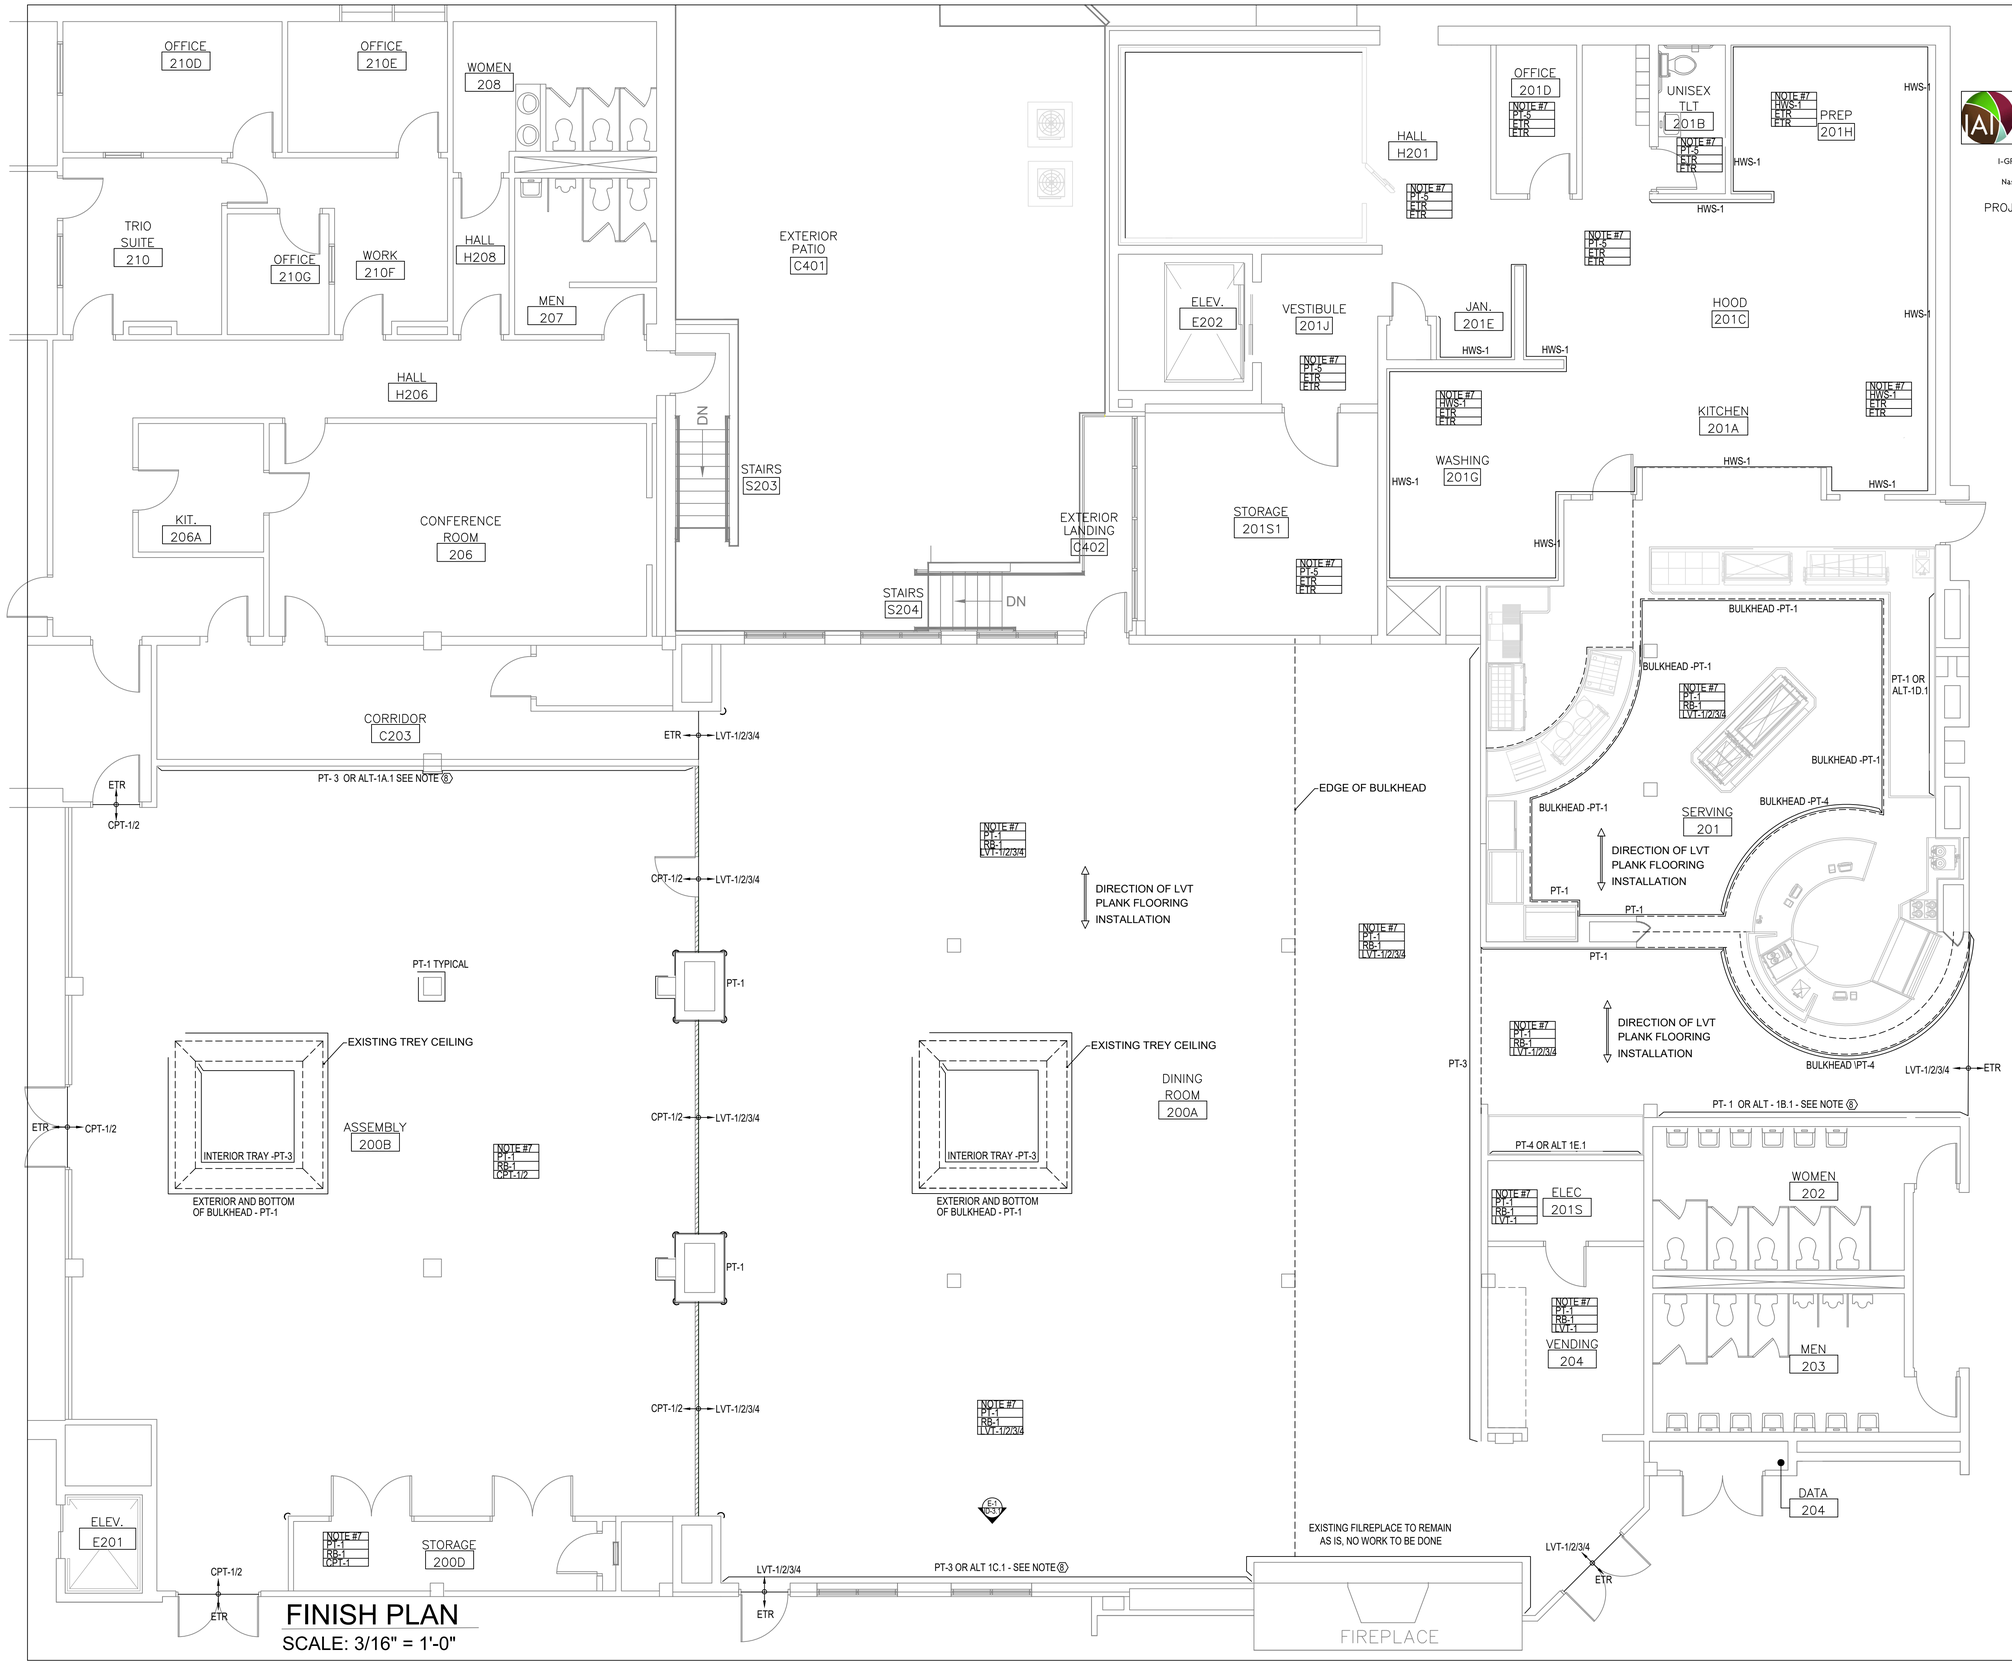

FINISH PLAN

SCALE: 3/16" = 1'-0"

I-GROUP interior design
Experience the Experienced

I-GROUP INTERIOR DESIGN
3807 Charlotte Ave
Nashville, Tennessee 37209
Phone: 615.321.5591

PROJECT NO: 21009

Project Name and Address

Wood Dining Operational Enhancements

Volunteer State Community College

1480 Nashville Pike
Gallatin, Sumner County, TN

SBC NO. 166/025-03-2021

Firm Name and Address

PROJX LLC

PROJX, L.L.C.
507A Heather Place
Nashville, Tennessee 37204
Phone: 615.277.1178
Website: www.projxllc.com

PROJX NO: 210903

Stamp

MAY 31, 2022

100% CD DOCUMENTS

General Notes

THE DOCUMENT CONTAINS INFORMATION THAT IS PROPRIETARY TO PROJX, L.L.C. AND IS FURNISHED FOR THE LIMITED PURPOSES OF EVALUATION, BIDDING, OR REVIEW. THIS DOCUMENT AND / OR ITS CONTENTS MAY NOT BE USED FOR ANY OTHER PURPOSE AND MAY NOT BE REPRODUCED OR DISCLOSED IN WHOLE OR PART TO OTHERS WITHOUT THE PRIOR WRITTEN CONSENT OF PROJX, L.L.C. COPYRIGHT 2020, ALL RIGHTS RESERVED.

FINISH PLAN

No.	Revision/Issue	Date

Issue Date: May 31, 2022
Drawn By: DK
Checked by: NI

Sheet: ID-1.1